


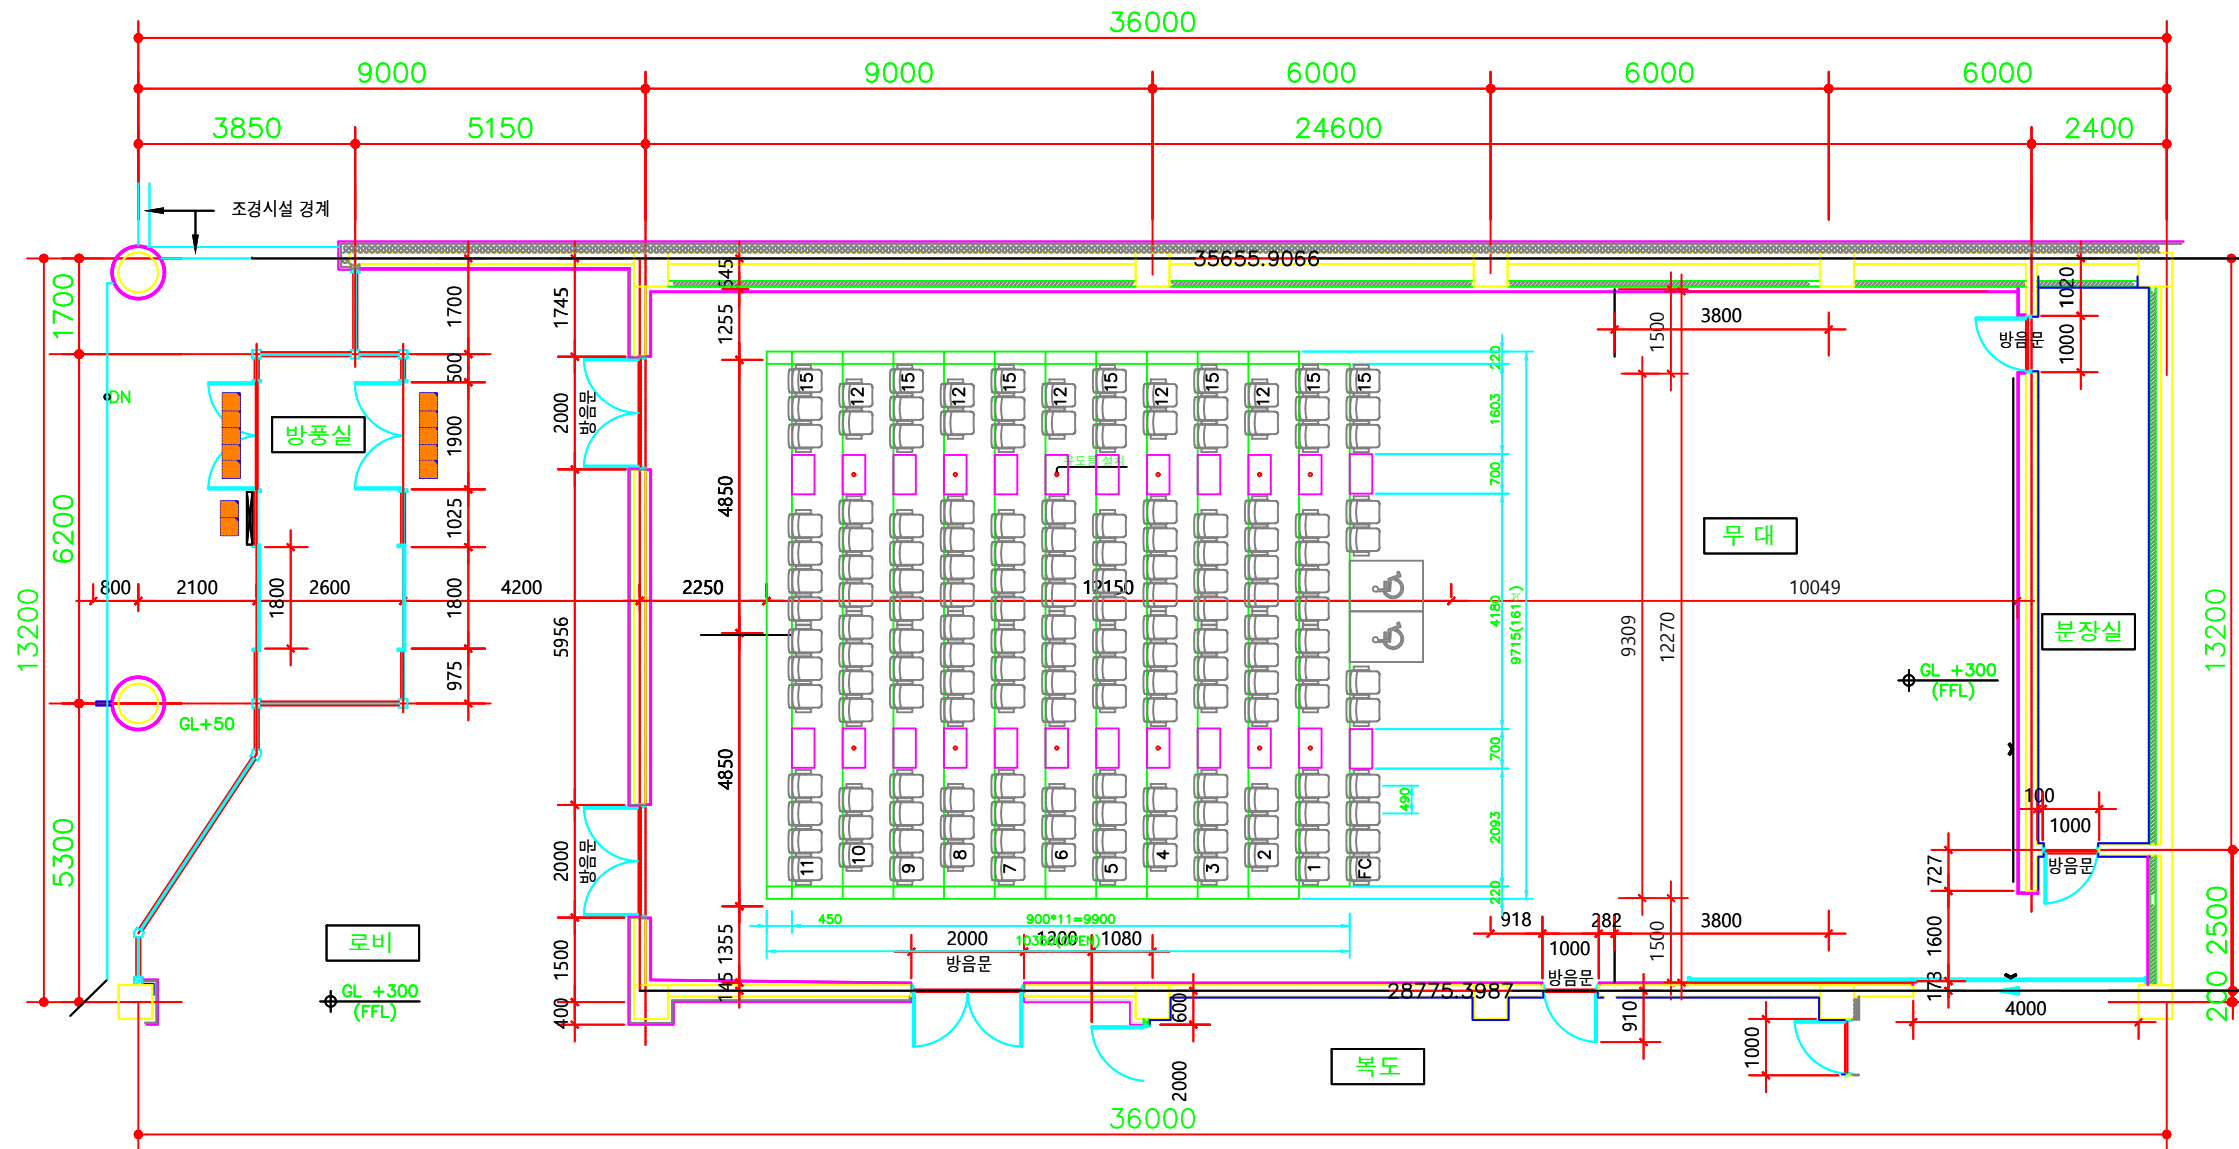

1층 평면도

축척 : 1/150